ROAD NAME: STANGE #21

MATERIAL: CONCRETE

WORK REQUIRED: MOVE SOUTH END OF BRIDGE 2 FT. EAST - REMOVE OLD ABUTMENTS - BUILD NEW ABUTMENTS AND WINGS.

ESTIMATED QUANTITIES

EXCAVATION	WET	93	CU. YDS.
EXCAVATION	DRY	194	CU. YDS.
CONCRETE	1:2½:4	174	CU. YDS.
REINF. STEEL		192	LBS.

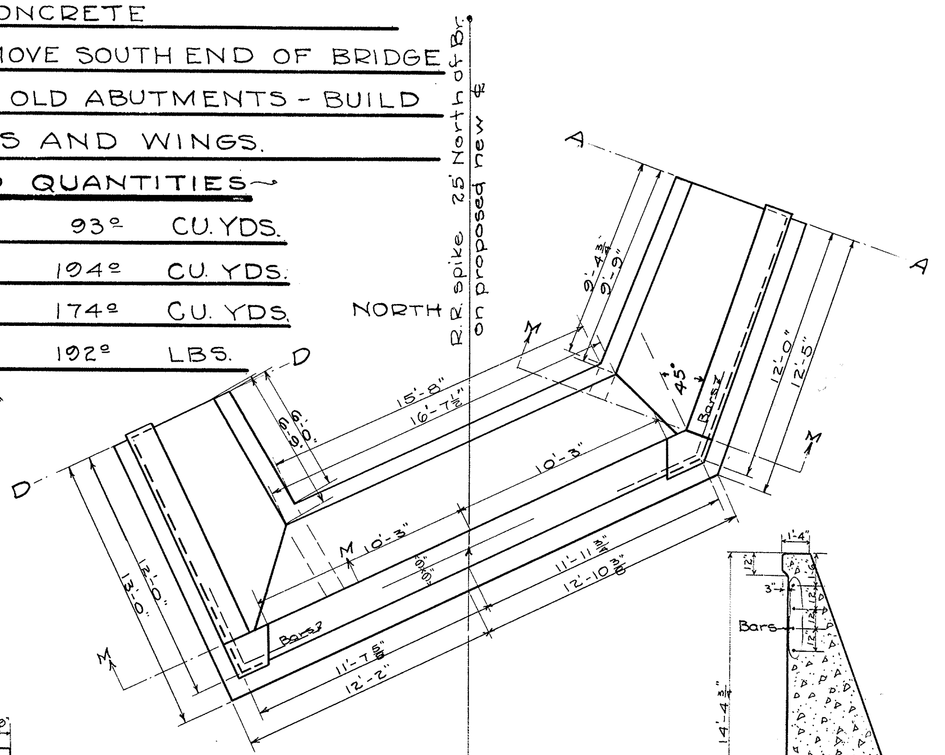

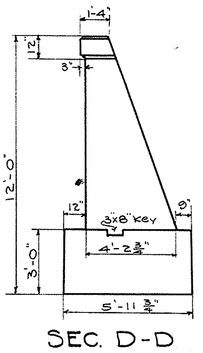

SEC. D-D

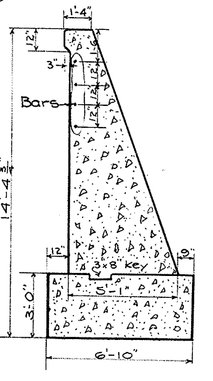

SEC. M-M.

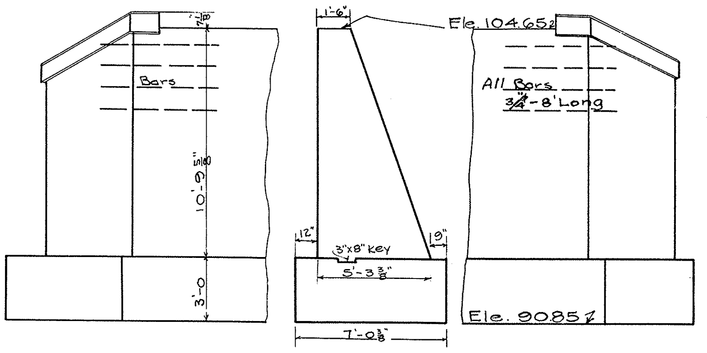

PART ELEVATION AND SECTION OF NORTH ABUTMENT.

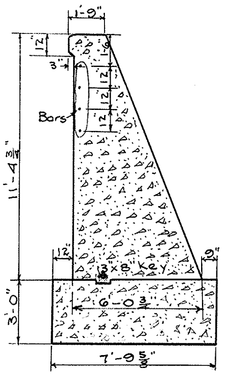

SEC. K-K

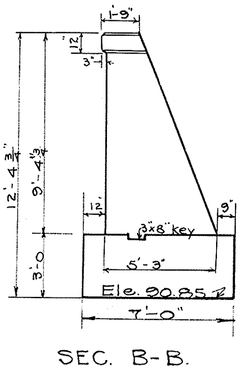

SEC. B-B.

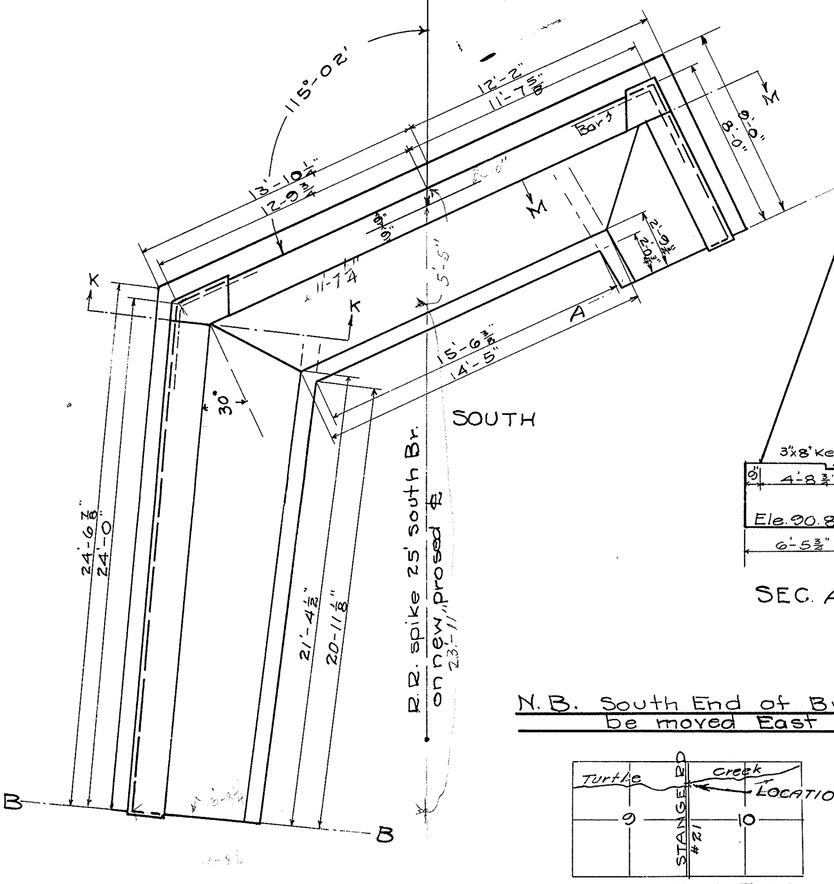

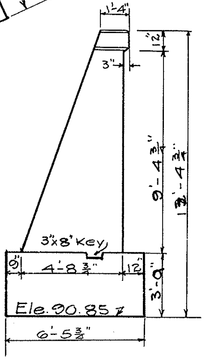

SEC. A-A.

B.M. R.R. spike Ash Tree East North of Creek Ele. 100.00

N.B. South End of Bridge to be moved East 2 Ft.

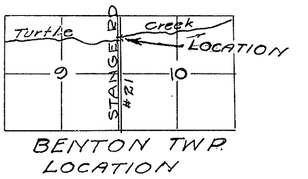

BENTON TWP. LOCATION

10-1927