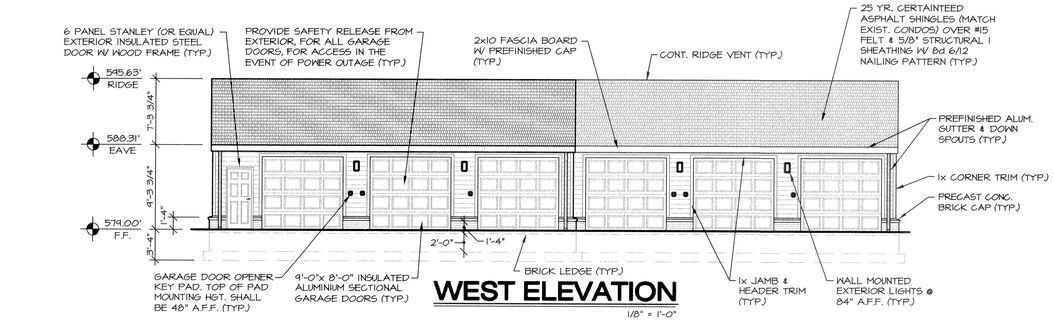

WEST ELEVATION

1/8" = 1'-0"

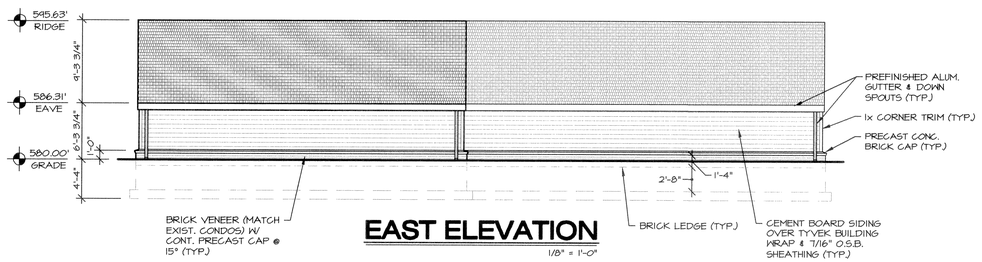

EAST ELEVATION

1/8" = 1'-0"

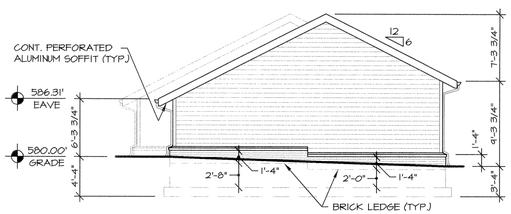

NORTH ELEVATION

1/8" = 1'-0"

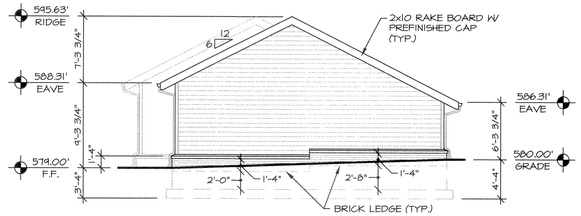

SOUTH ELEVATION

1/8" = 1'-0"

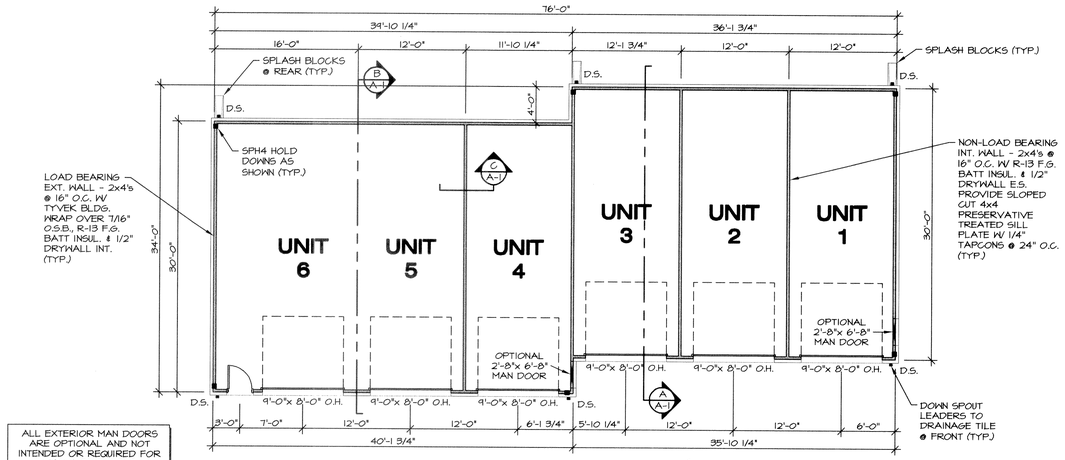

ALL EXTERIOR MAN DOORS ARE OPTIONAL AND NOT INTENDED OR REQUIRED FOR MEANS OF EGRESS

FLOOR PLAN

1/8" = 1'-0"

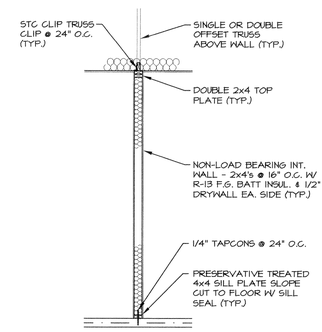

SECTION C A-1

3/8"=1'-0"

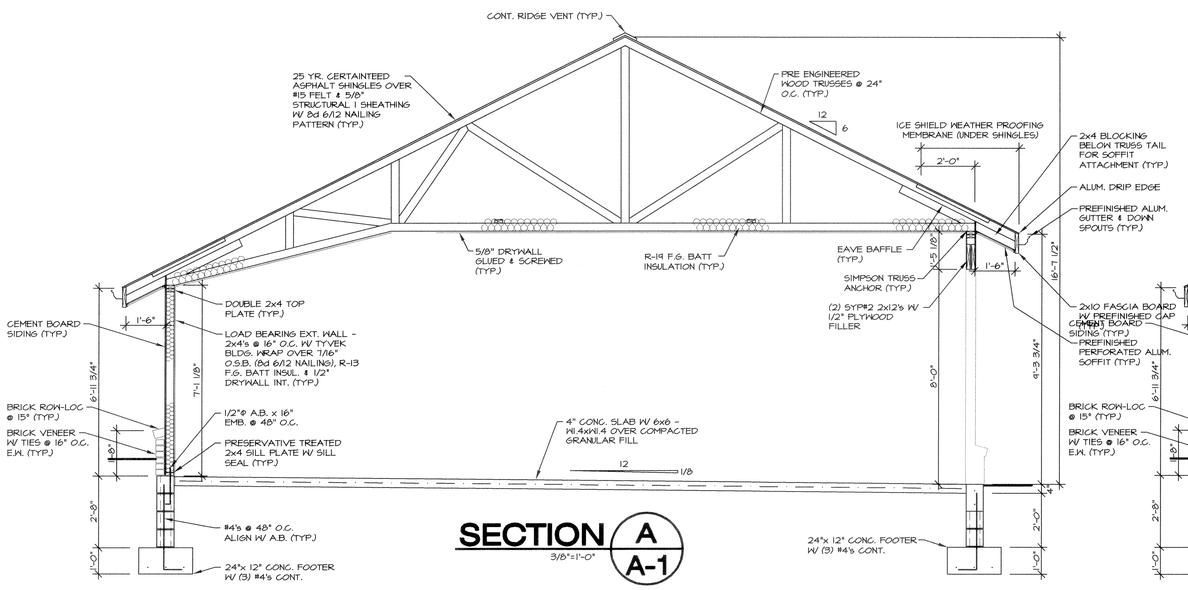

SECTION A A-1

3/8"=1'-0"

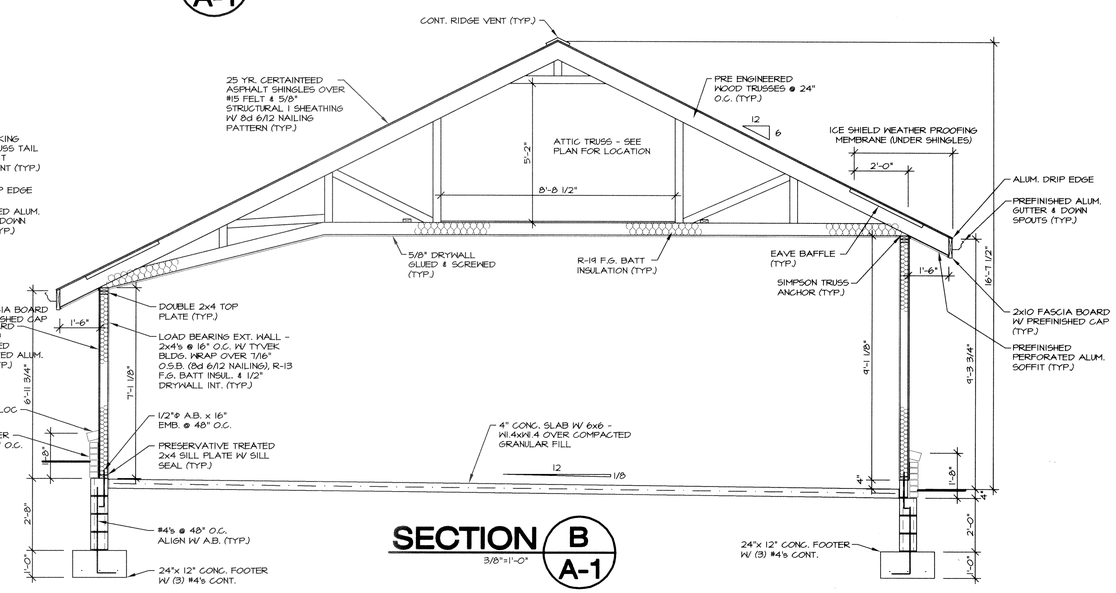

SECTION B A-1

3/8"=1'-0"