UNIT 8–1 THRU 3 FRONT LEFT

UNIT 8–1 THRU 3 FRONT RIGHT

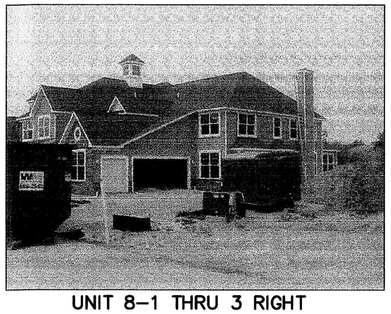
UNIT 8–1 THRU 3 RIGHT

UNIT 8–1 THRU 3 RIGHT REAR

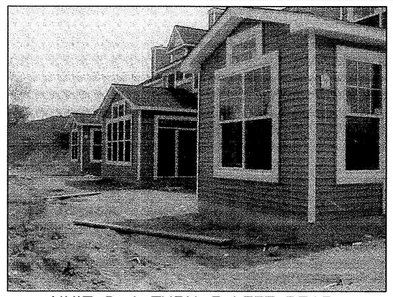
UNIT 8–1 THRU 3 LEFT REAR

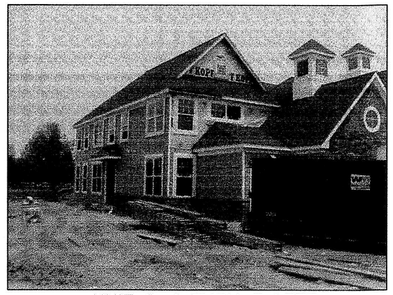
UNIT 8–1 THRU 3 LEFT

UNIT 14–1 THRU 3 FRONT

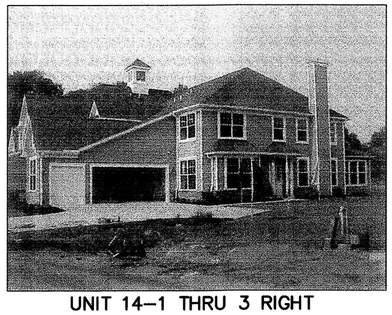
UNIT 14–1 THRU 3 RIGHT

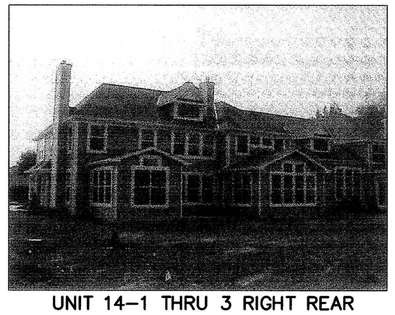
UNIT 14–1 THRU 3 RIGHT REAR

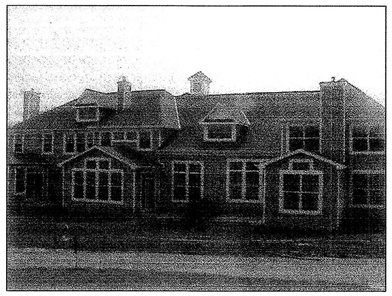
UNIT 14–1 THRU 3 REAR

UNIT 14–1 THRU 3 LEFT REAR

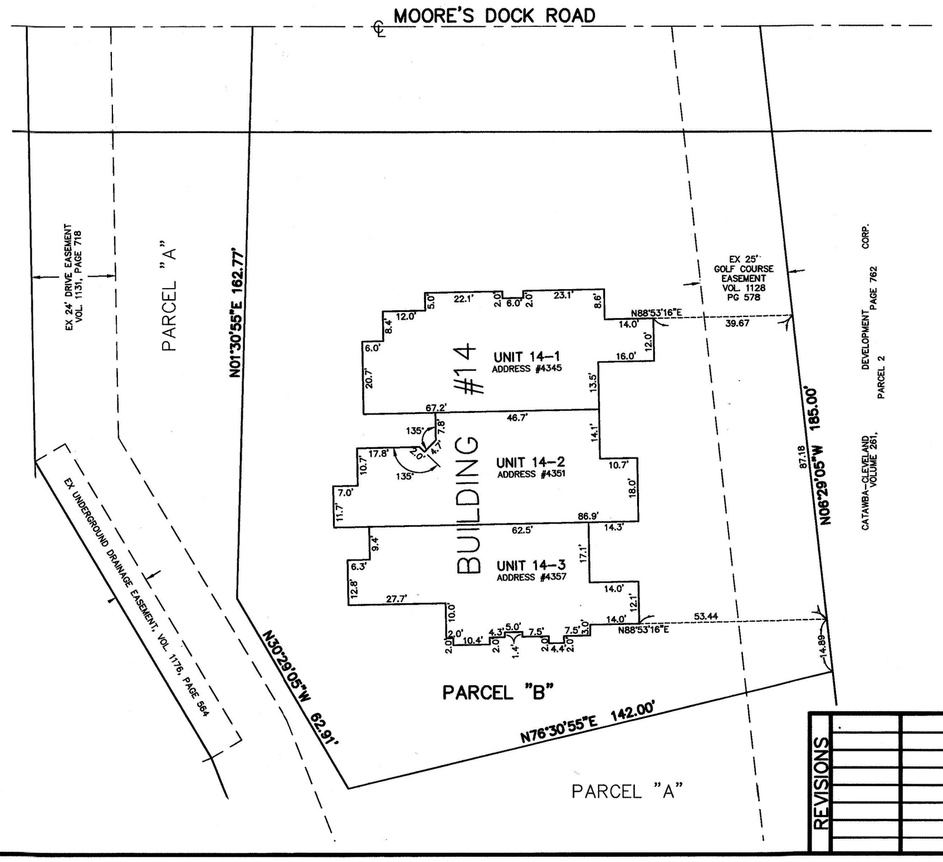

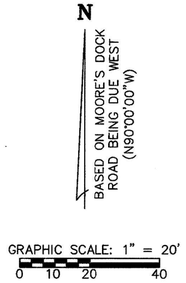

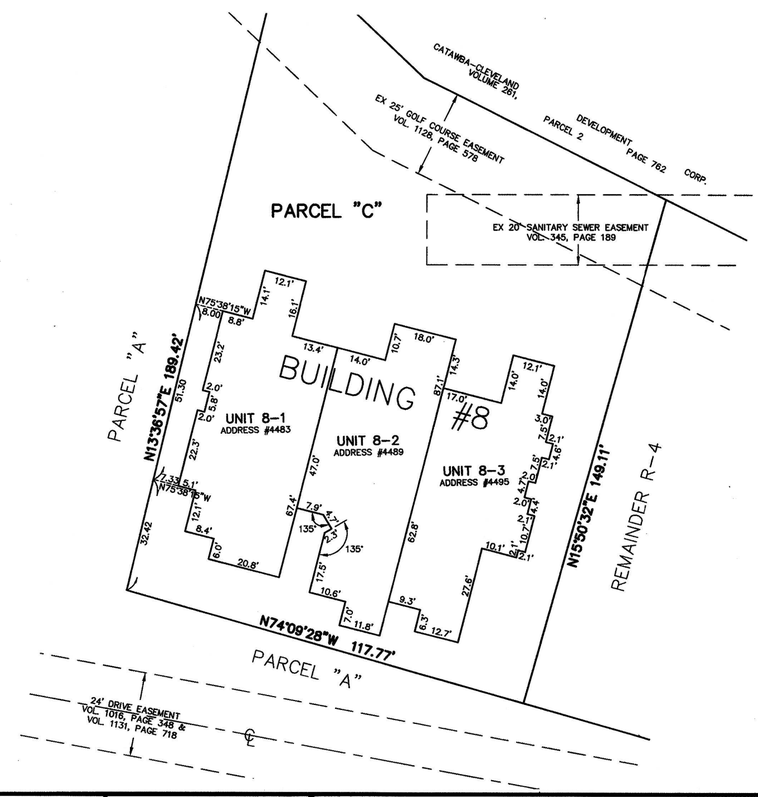

UNIT HEIGHTS:
(DISTANCES FROM FLOOR TO CEILING)
GARAGE AREA: 9.5'
GROUND FLOOR:
LIVING SPACES BELOW SECOND FLOOR: 9.0'
LIVING SPACES OPEN TO ABOVE: 17.9'
BEDROOM SPACES: 12.0'
BATHROOM AND STORAGE SPACES: 8.0'
SECOND FLOOR: 8.0'

SHEET INDEX	SHEET
SITE/SURVEY	1
SITE/BUILDINGS–LOCATIONS	
BUILDING ELEVATIONS	2

REVISIONS

HARBOR'S EDGE AT CATAWBA ISLAND CLUB CONDO #3 PH. 2

OF PART OF CATAWABA ISLAND TWP., SECTION 3, ORIGINAL LOT 5, OF THE WESTERN RESERVE, OTTAWA COUNTY, OHIO

THE HENRY G. REITZ ENGINEERING COMPANY
4214 ROCKY RIVER DRIVE
CLEVELAND, OHIO 44135
PHONE: (216) 251–3033

2/2

MAY 2007