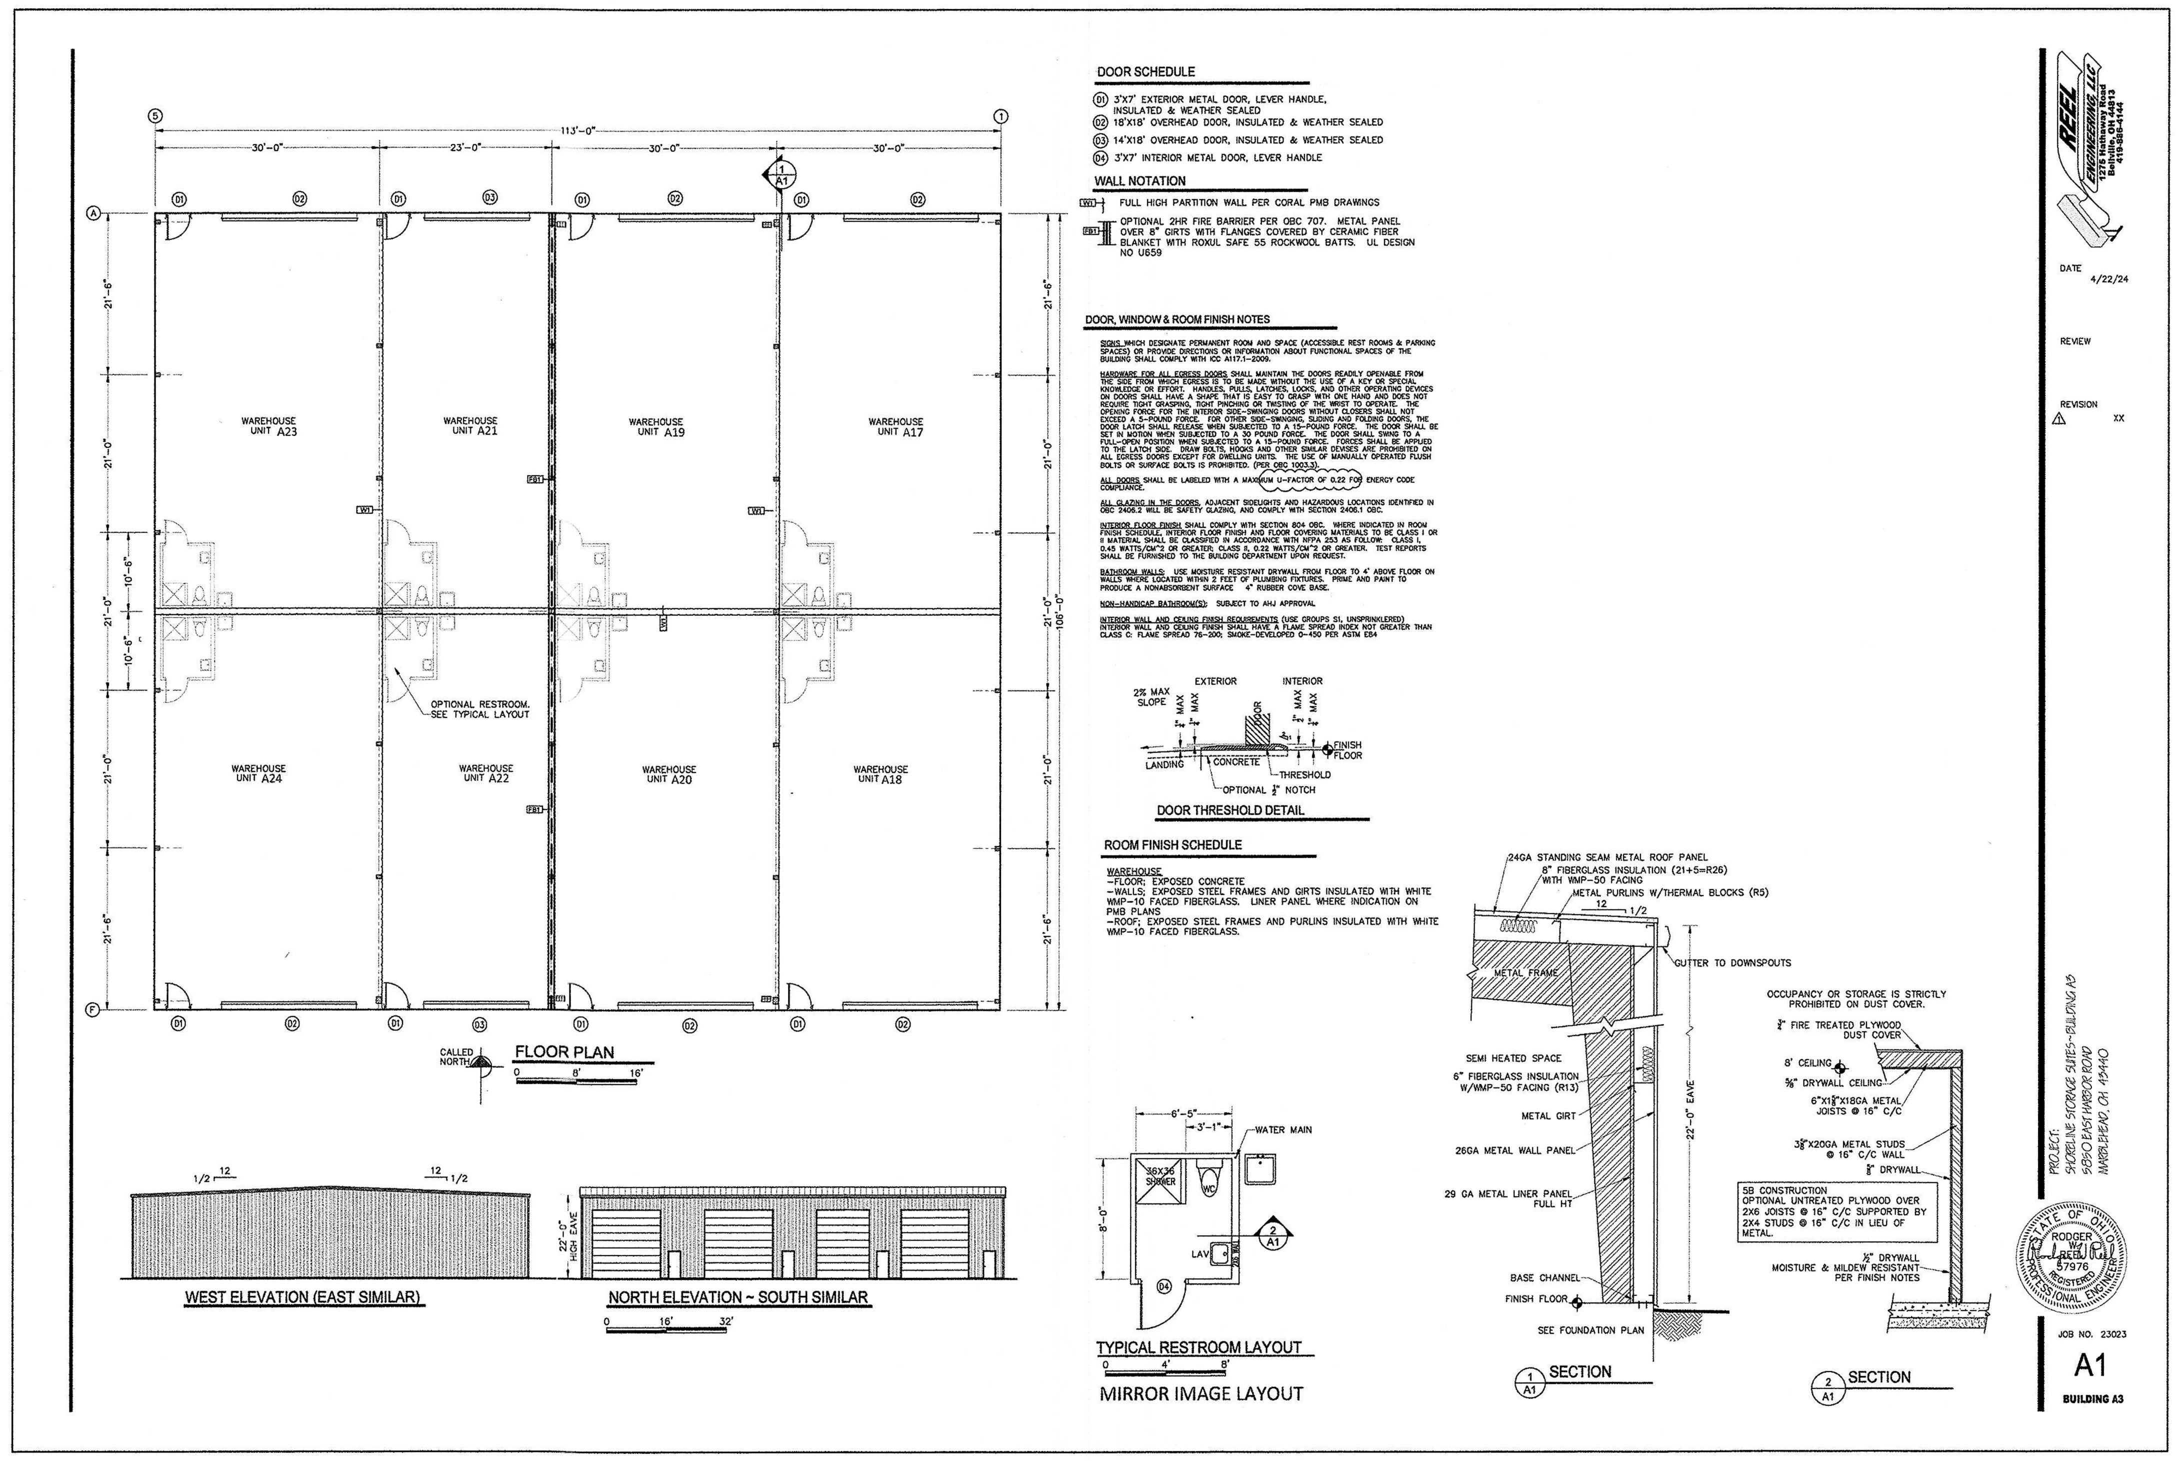

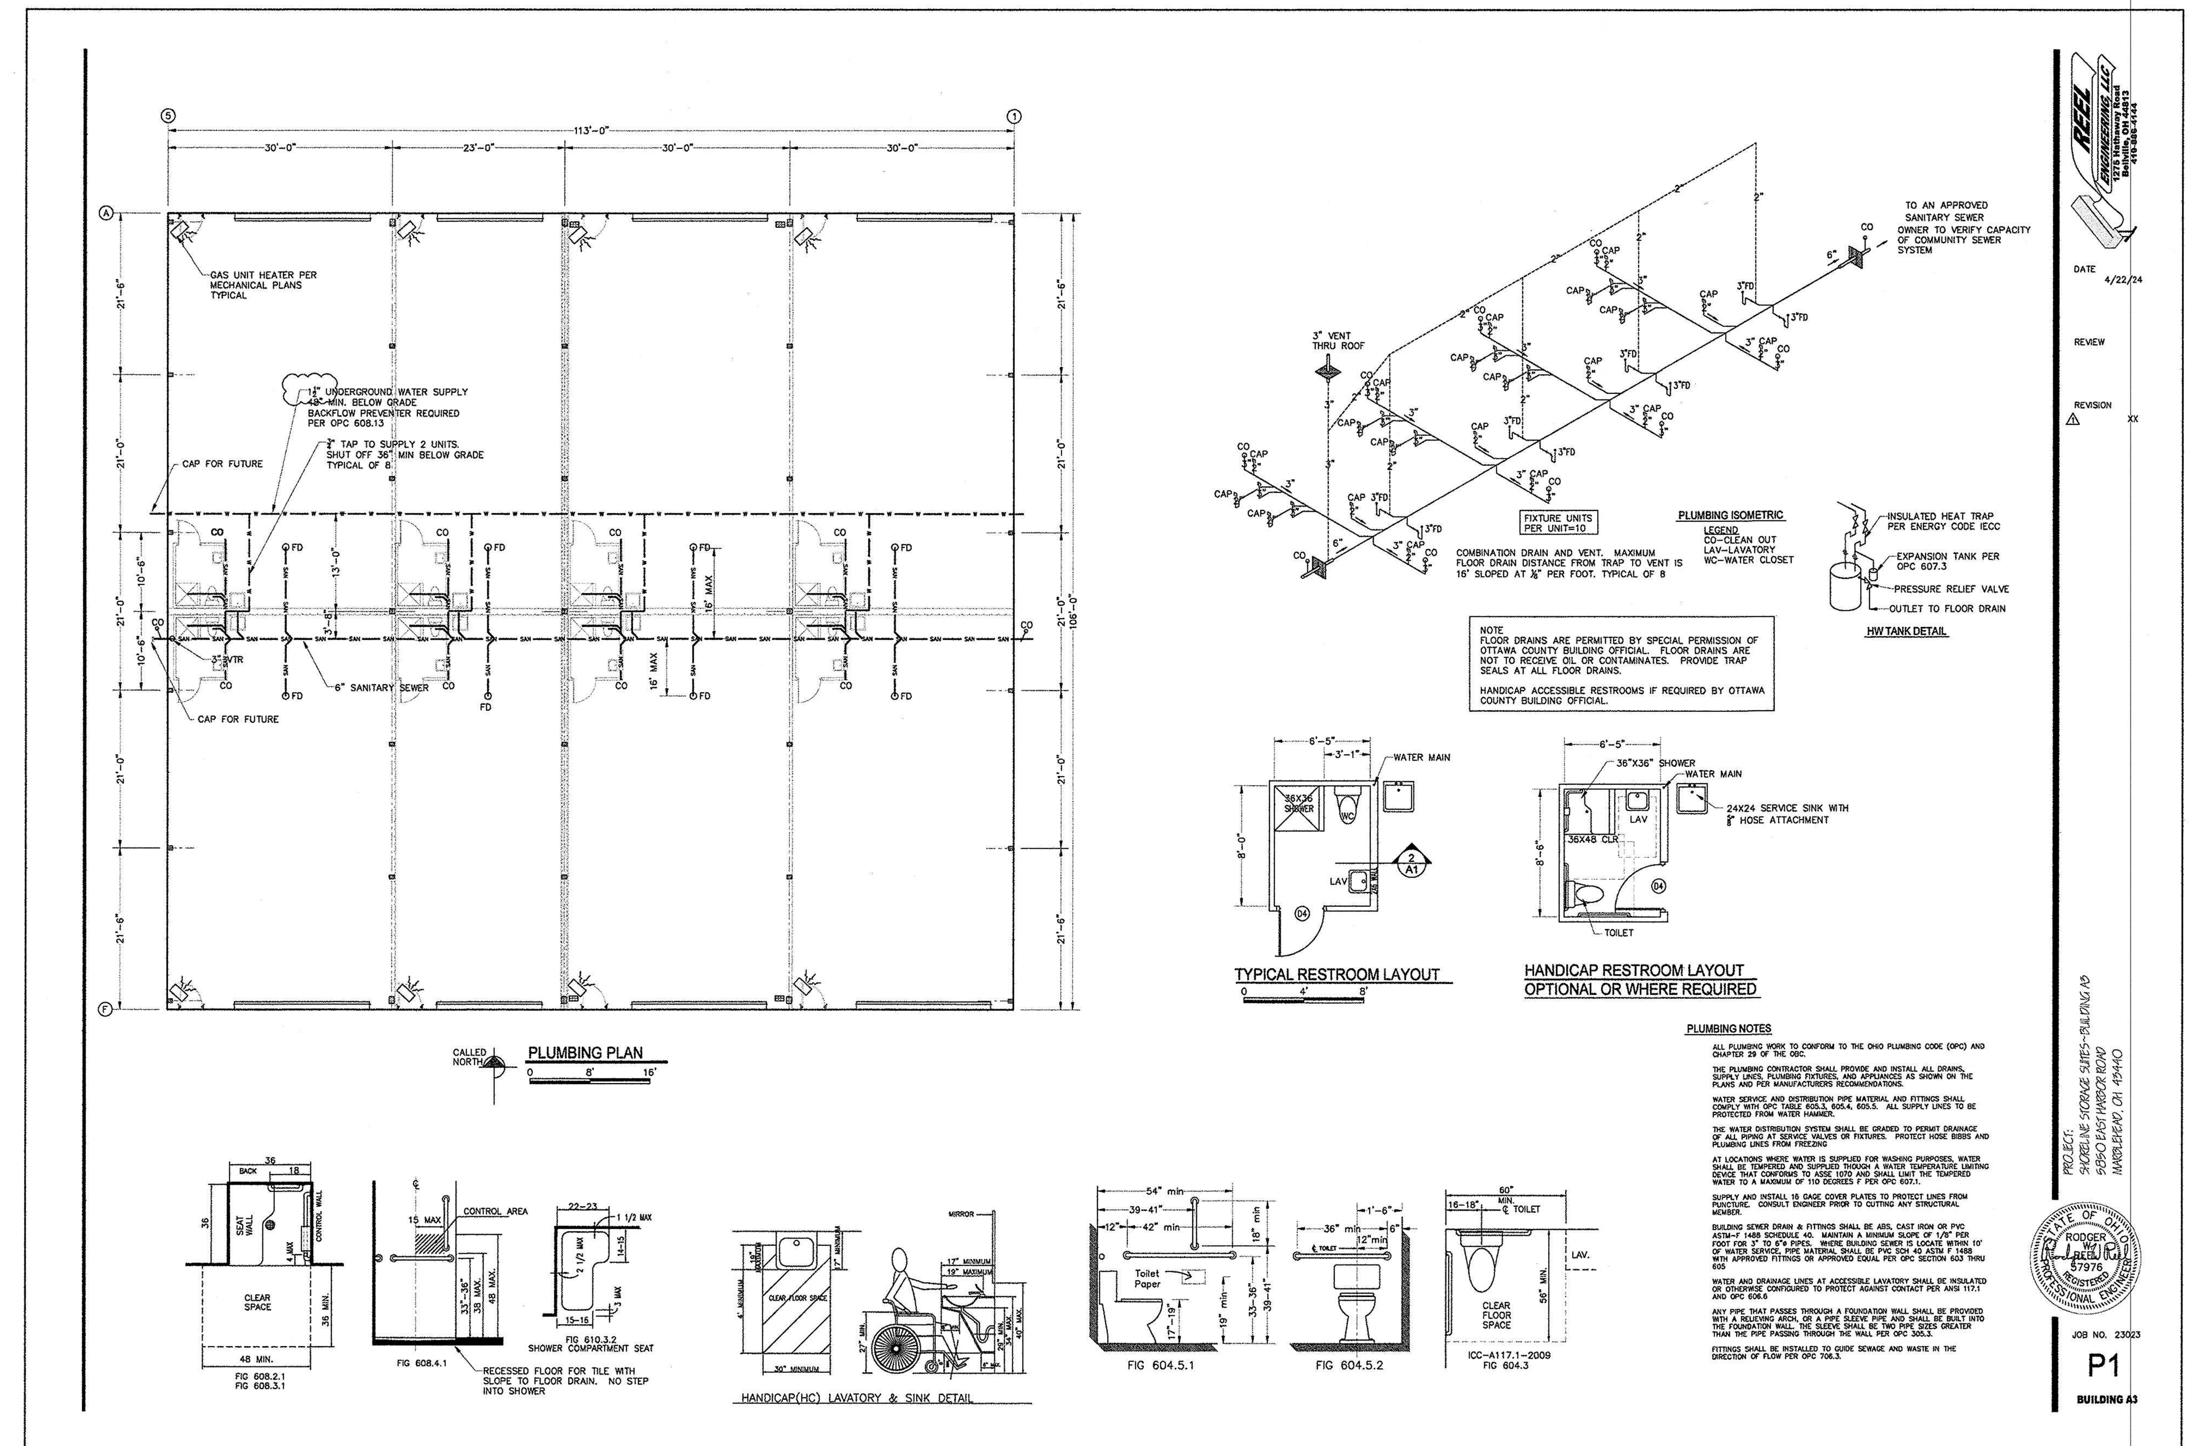

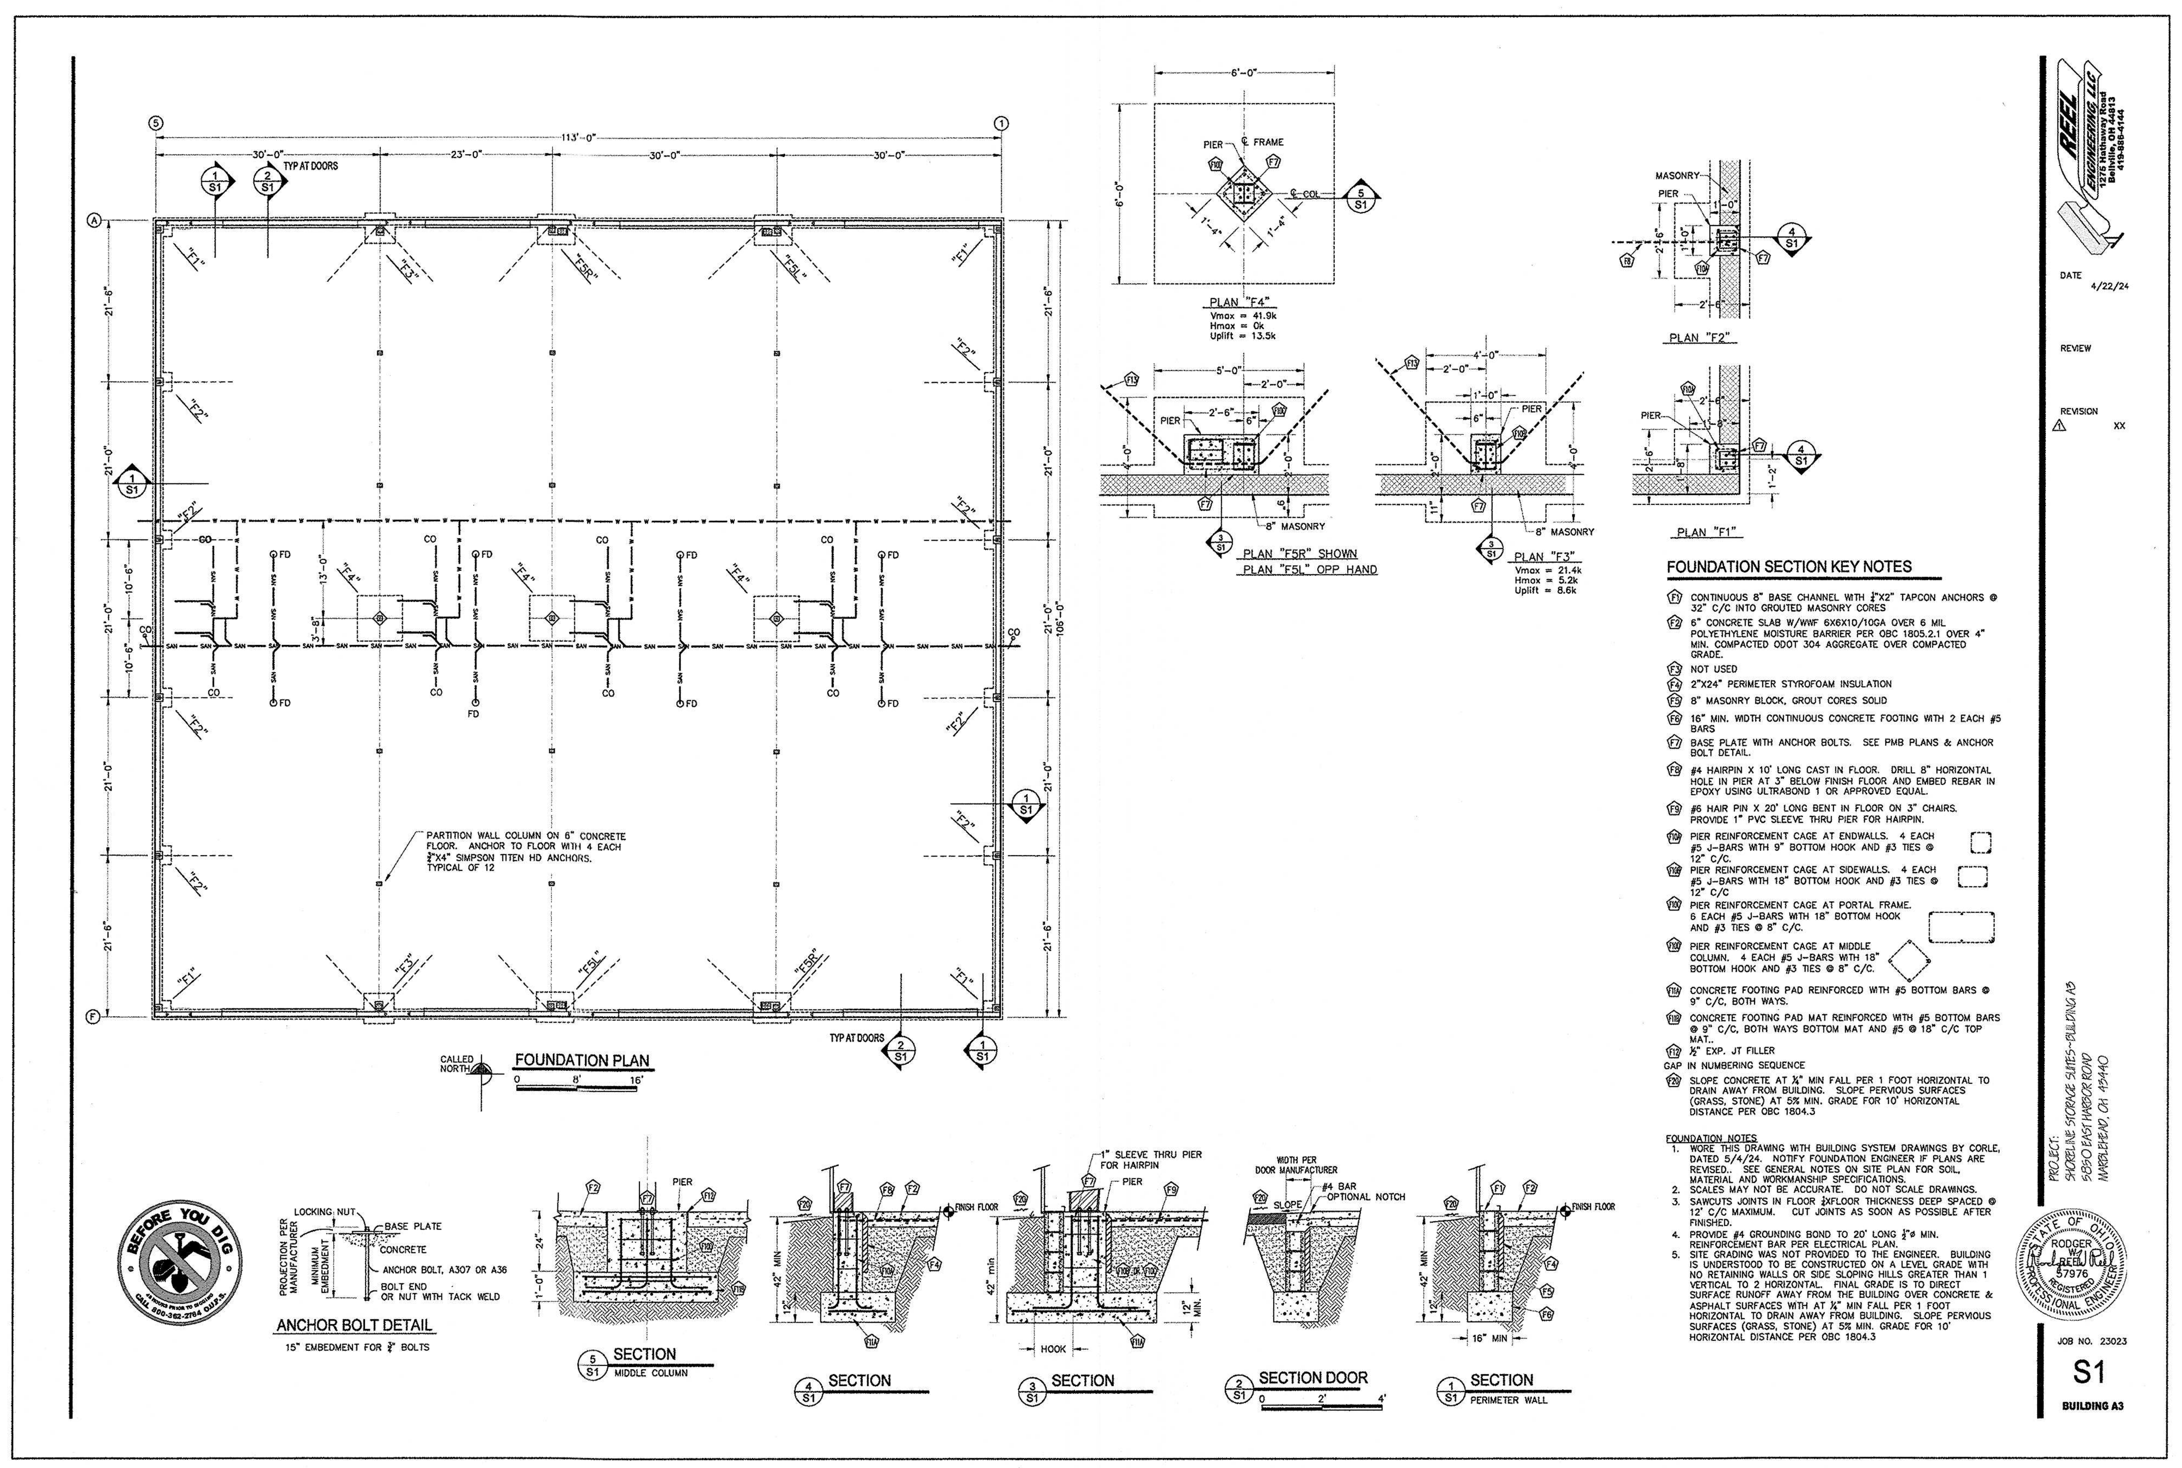

PLOTTED: Oct 01, 2024 – 8:55am
DRAWING: M:\22127 (DSJ Development – Storage Condos)\CONDOMINIUM\SURVEY\Dwg\Shoreline Storage Suites Amend 2.dwg: 22x34 INITIAL DECLARATION PG 2

LEGEND
● MONUMENT FOUND
R/W RIGHT-OF-WAY
P.O.B. POINT OF BEGINNING
P.O.C. POINT OF COMMENCEMENT
UNITS
LIMITED COMMON ELEMENT
CONDO EASEMENT

NO	REVISION	DATE
1		
2		
3		
4		
5		
6		
7		
8		
9		

DGL CONSULTING ENGINEERS, LLC
123 B MAPLE STREET
PORT CLINTON, OH 43452
PHONE: 419.635.7541
www.dgl-ltd.com

SHORELINE STORAGE CONDOMINIUM SUITES

PART OF LOT 2, SECTION 4, OF THE FIRELANDS SURVEY, DANBURY TOWNSHIP, OTTAWA COUNTY, OHIO

SECOND AMENDMANT

FILE:	Shoreline Storage Suites Amend 2.dwg
JOB NO.:	22127-5-1
DRAWN BY:	GSW
ISSUED:	2024-09-19

2/2